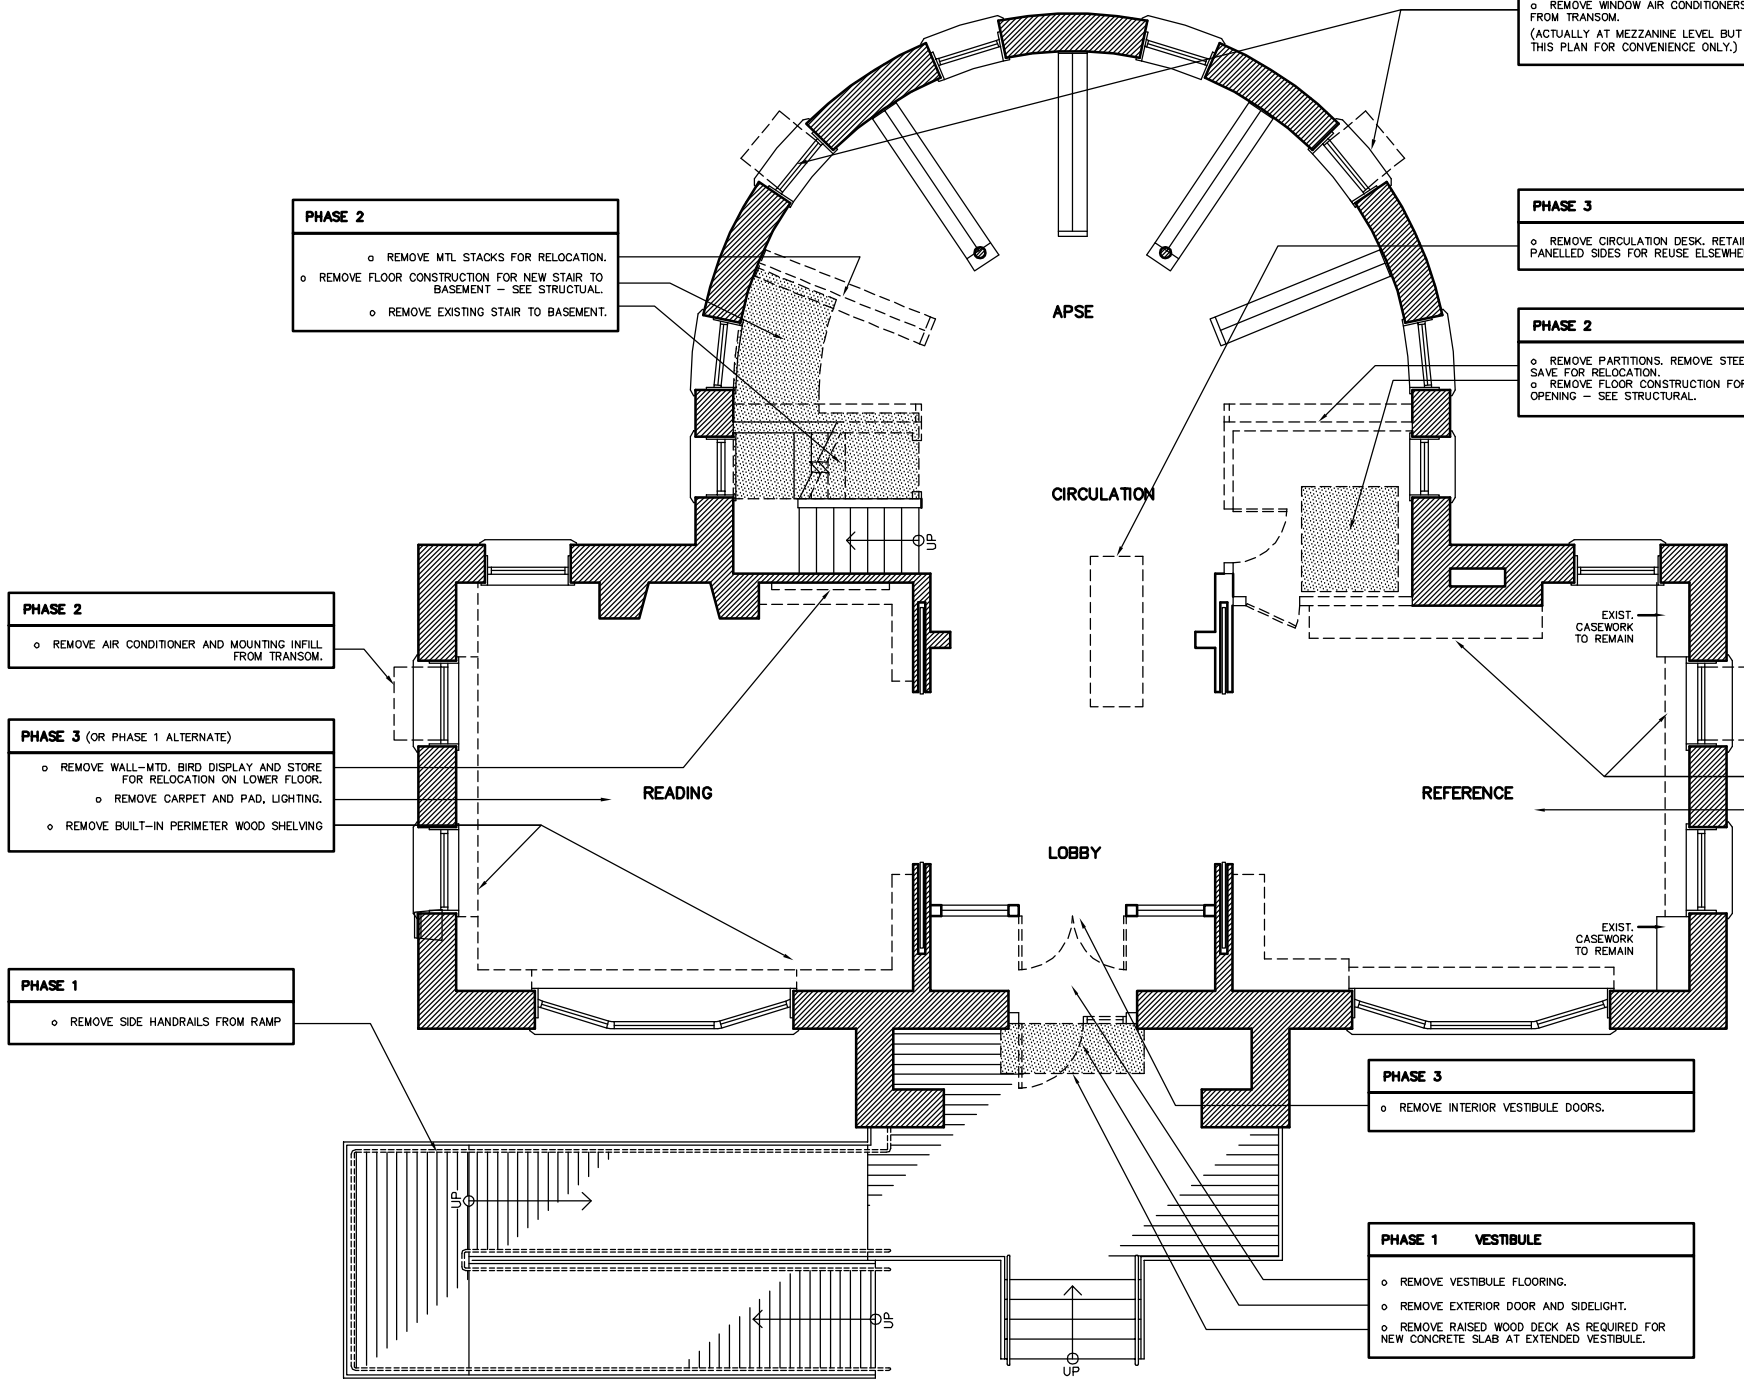

PHASE 2

- REMOVE WINDOW AIR CONDITIONERS AND INFILL FROM TRANSOM.

(ACTUALLY AT MEZZANINE LEVEL BUT SHOWN ON THIS PLAN FOR CONVENIENCE ONLY.)

PHASE 2

- REMOVE MTL STACKS FOR RELOCATION.
- REMOVE FLOOR CONSTRUCTION FOR NEW STAIR TO BASEMENT – SEE STRUCTUAL.
- REMOVE EXISTING STAIR TO BASEMENT.

PHASE 3

- REMOVE CIRCULATION DESK. RETAIN ORIGINAL PANELLED SIDES FOR REUSE ELSEWHERE.

PHASE 2

- REMOVE PARTITIONS. REMOVE STEEL STACK – SAVE FOR RELOCATION.
- REMOVE FLOOR CONSTRUCTION FOR NEW LIFT OPENING – SEE STRUCTURAL.

PHASE 2

- REMOVE AIR CONDITIONER AND MOUNTING INFILL FROM TRANSOM.

PHASE 3 (OR PHASE 1 ALTERNATE)

- REMOVE WALL-MTD. BIRD DISPLAY AND STORE FOR RELOCATION ON LOWER FLOOR.
- REMOVE CARPET AND PAD, LIGHTING.
- REMOVE BUILT-IN PERIMETER WOOD SHELVING

PHASE 1

- REMOVE SIDE HANDRAILS FROM RAMP

PHASE 2

- REMOVE AIR CONDITIONER AND MOUNTING INFILL FROM TRANSOM.

PHASE 3

- REMOVE BUILT-IN PERIMETER WOOD SHELVING, EXCEPT AS NOTED.
- REMOVE CARPET AND PAD, GENERAL LIGHTING FIXTURES.

PHASE 3

- REMOVE INTERIOR VESTIBULE DOORS.

PHASE 1 VESTIBULE

- REMOVE VESTIBULE FLOORING.
- REMOVE EXTERIOR DOOR AND SIDELIGHT.
- REMOVE RAISED WOOD DECK AS REQUIRED FOR NEW CONCRETE SLAB AT EXTENDED VESTIBULE.

N

0 2' 4' 8'

PHASE 1 GENERAL

- REMOVE ALL EXTERIOR STORM SASH.
- REMOVE RAMP GRAB RAILS.
- REMOVE (4) WINDOW MTD. AIR CONDITIONERS

PHASE 2 GENERAL

- REMOVE SELECTED CONSTRUCTION TO ALLOW INSTALLATION OF ACCESSIBLE LIFT AND NEW STAIR TO LOWER LEVEL.
- REMOVE ALL EXISTING UTILITIES – PLUMBING, HEATING, ELECTRICAL SYSTEMS EXCEPT GENERAL LIGHTING (TO BE REMOVED IN PHASE 3).

PHASE 3 GENERAL

- REMOVE ALL FLOOR COVERINGS (CARPET AND PAD).
- REMOVE ALL PERIMETER CASEWORK IN READING AND REFERENCE ROOMS U.N.O.
- REMOVE CIRCULATION DESK.
- REMOVE INTERIOR VESTIBULE DOORS.
- REMOVE ALL GENERAL LIGHTING FIXTURES.

Boylston Public Library

Main Level - Demolition Plan

Boylston, Massachusetts

R.E. DINNEEN ARCHITECTS & PLANNERS, INC.